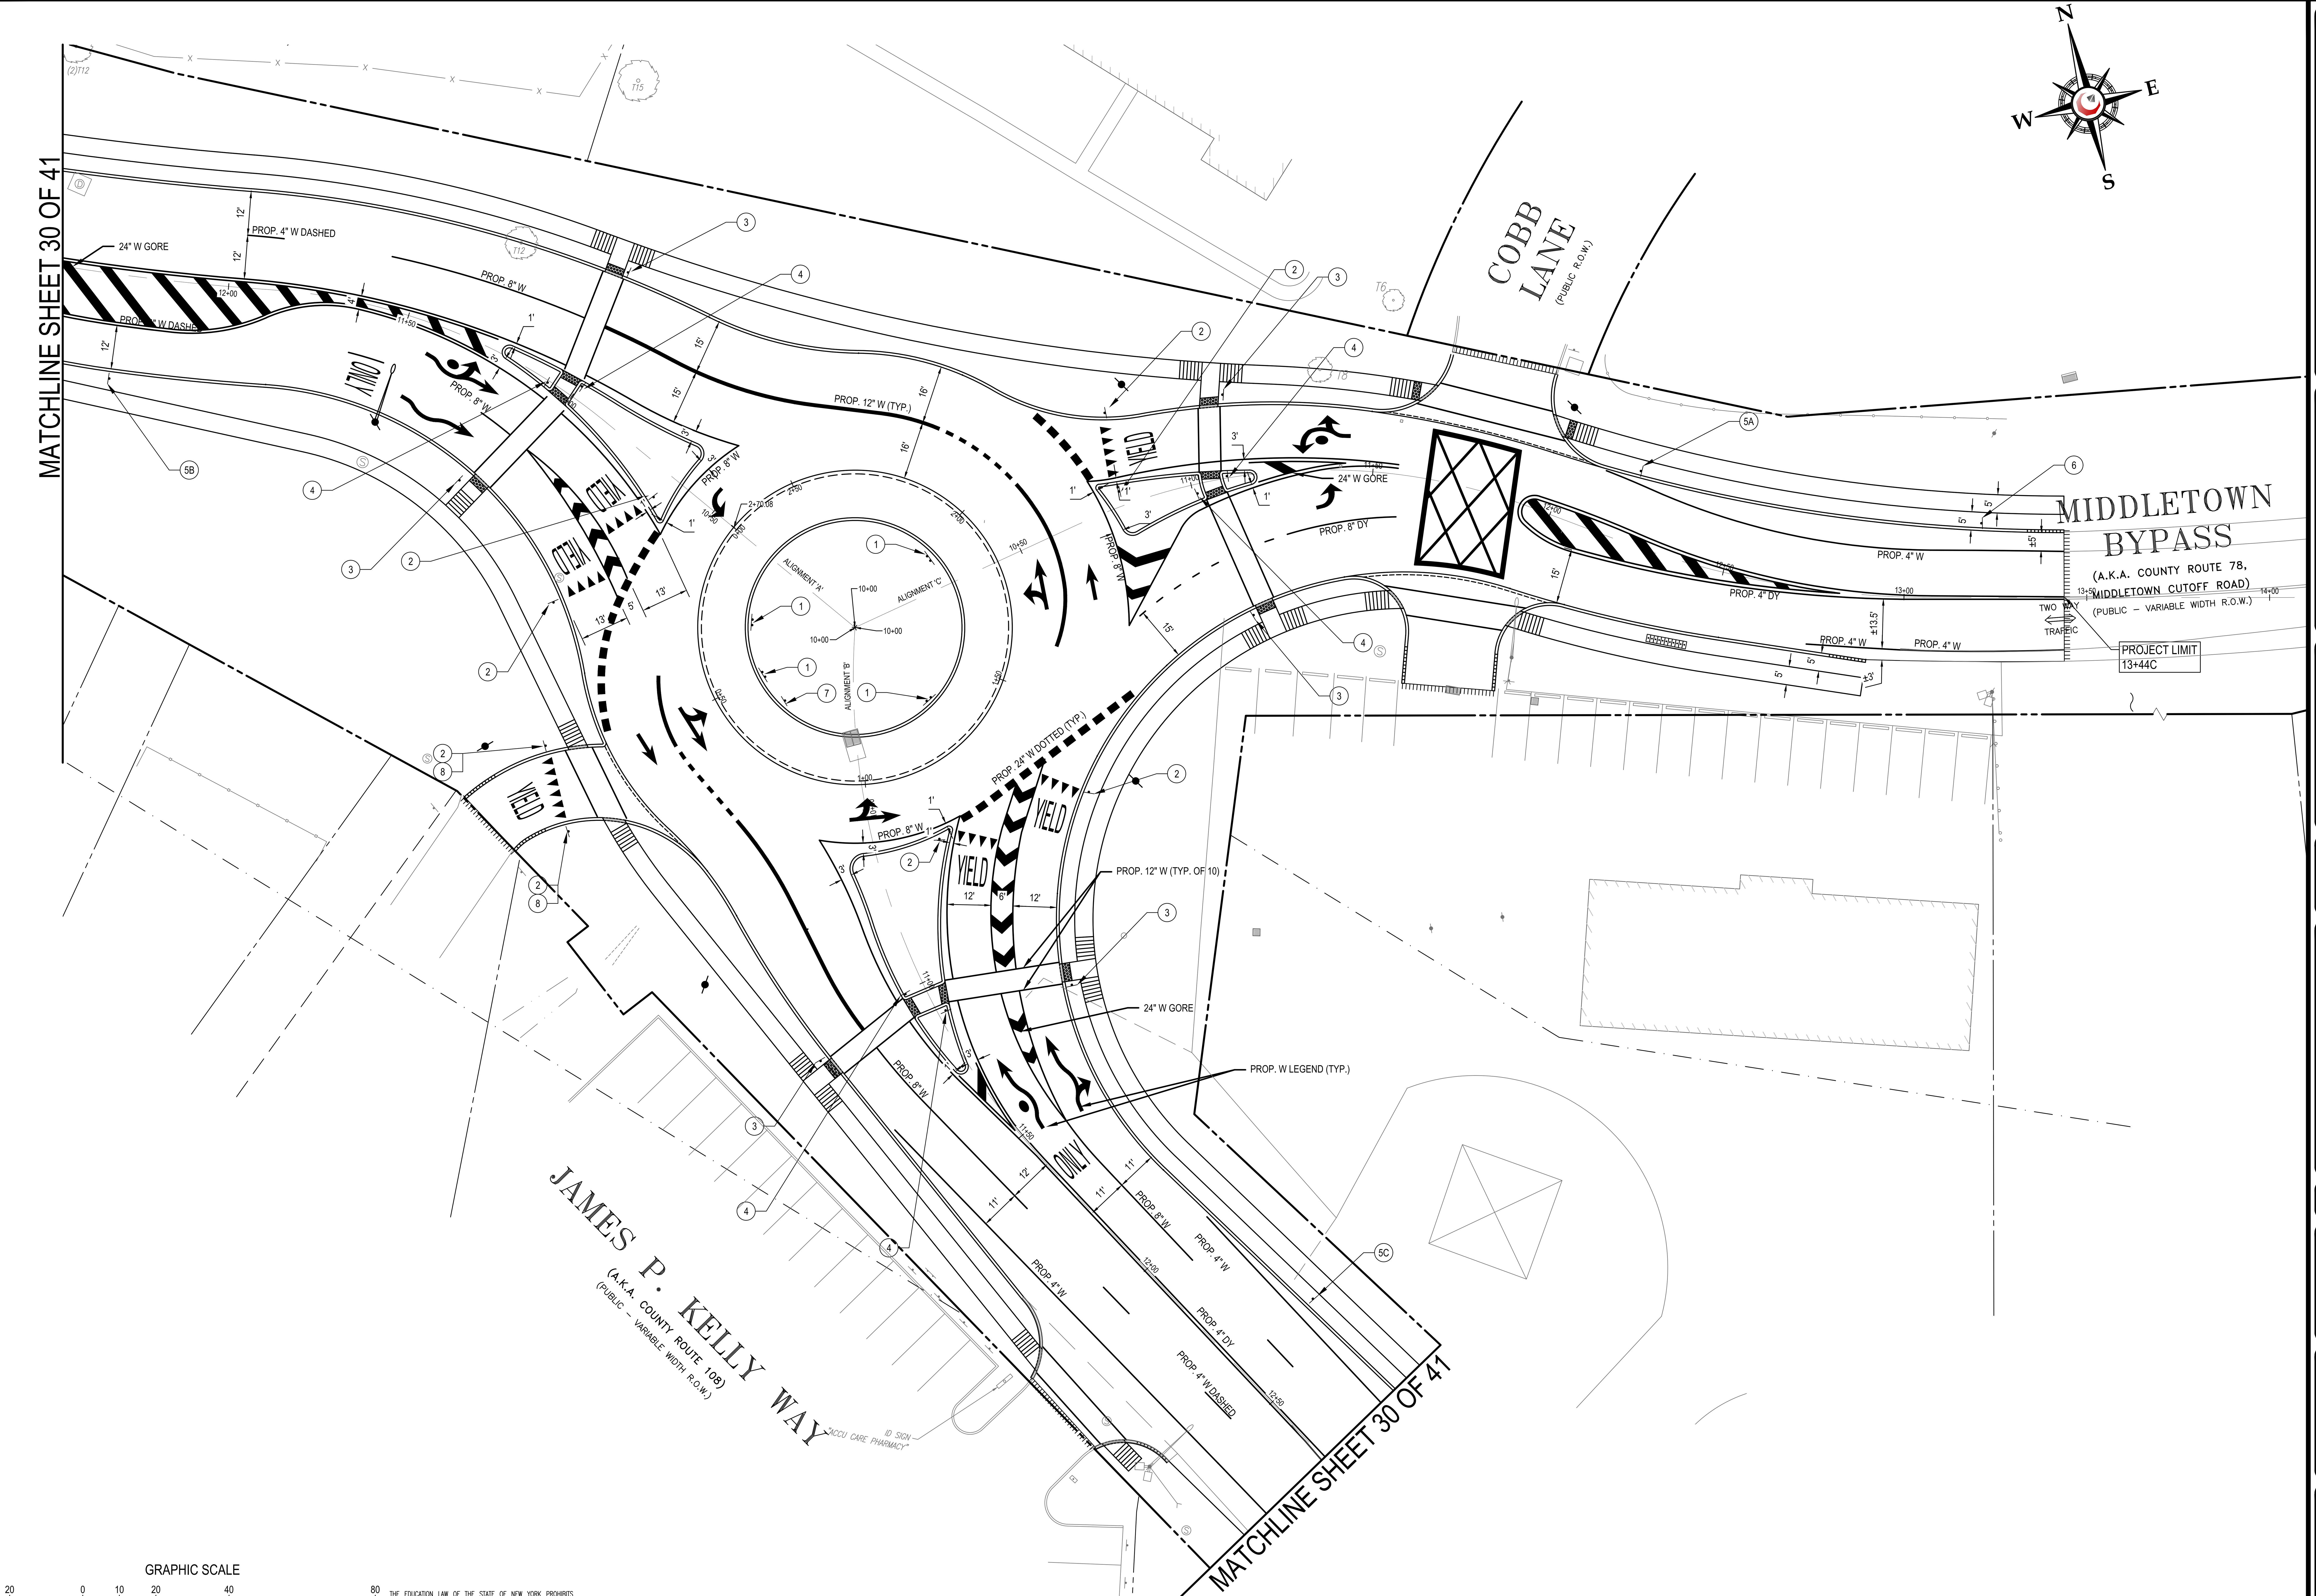

GRAPHIC SCALE

20 0 10 20 40 80

(IN FEET)
1 INCH = 20 FEET

THE EDUCATION LAW OF THE STATE OF NEW YORK PROHIBITS ANY PERSON ALTERING ANYTHING ON THESE DRAWINGS AND/OR THE ACCOMPANYING SPECIFICATIONS, UNLESS IT IS UNDER THE DIRECTION OF A LICENSED PROFESSIONAL ENGINEER. WHERE SUCH ALTERATIONS ARE MADE, THE PROFESSIONAL ENGINEER MUST SIGN, SEAL, DATE AND DESCRIBE THE FULL EXTENT OF THE ALTERATION ON THE DRAWINGS AND/OR IN THE SPECIFICATIONS. (NYS EDUCATION LAW SECTION 7209-2)

THE CONTRACTOR IS RESPONSIBLE FOR VERIFYING THE EXACT LOCATION AND DEPTH OF UTILITIES, PIPING, DRYWELLS, ETC. PRIOR TO THE START OF WORK. THE CONTRACTOR MUST CONTACT THE APPROPRIATE LOCAL ONE CALL SYSTEM TO ENSURE THAT ALL UTILITIES ARE PROPERLY AND COMPLETELY MARKED OUT IN THE FIELD PRIOR TO ANY WORK AT THE SITE. ANY DISCREPANCIES BETWEEN THE FIELD LOCATIONS AND THE PLANS SHALL BE REPORTED TO THE ENGINEER IMMEDIATELY. THE CONTRACTOR IS ADVISED THAT UTILITY INFORMATION SHOWN ON THE PLAN IS A COMPILATION OF FIELD LOCATIONS BY VARIOUS UTILITY AGENCIES AND RECORD DRAWINGS AND MUST BE CONFIRMED ACCORDINGLY. THE CONTRACTOR IS ALSO ADVISED THAT ALL SUCH FACILITIES DISTURBED DURING CONSTRUCTION MUST BE REPAIRED OR REPLACED AT THE CONTRACTOR'S EXPENSE.

ATLANTIC TRAFFIC & DESIGN ENGINEERS, INC.
TRAFFIC & TRANSPORTATION ENGINEERING
SITE PLANNING & ROADWAY DESIGN CONSULTANTS
WARREN, NEW JERSEY HAUPPAUGE, NEW YORK

THE INFORMATION, DESIGN AND CONTENT OF THIS PLAN ARE PROPRIETARY AND SHALL NOT BE COPIED OR USED FOR ANY PURPOSE WITHOUT PRIOR WRITTEN AUTHORIZATION FROM ATLANTIC TRAFFIC & DESIGN ENGINEERS, INC. ONLY APPROVED, SIGNED AND SEALED PLANS SHALL BE UTILIZED FOR CONSTRUCTION PURPOSES. © 2017 ATLANTIC TRAFFIC & DESIGN ENGINEERS, INC.

REVISIONS

No	DATE	COMMENT	BY
1	7-20-16	PER NYSDOT COMMENTS	TN/ DW
2	2-09-17	PER NYSDOT COMMENTS	PG
3	7-22-17	PER NYSDOT COMMENTS	EB PG
4	8-08-17	PER NYSDOT COMMENTS	EB PG
5	8-22-17	PER NYSDOT COMMENTS	PG PG
6	9-13-17	PER O&R UTILITY POLE LAYOUT	PG PG

Dig Safely. New York
- Call Before You Dig
- Wait the Required Time
- Confirm Utility Response
- Respect the Marks
- Dig with Care

800-962-7962
www.digsafelynewyork.com

PROJECT No.:	AJ14184
DRAWN BY:	TN
CHECKED BY:	PG
DATE:	7-30-2015
SCALE:	1" = 20'
CAD I.D.:	AJ14184-SSP

PROJECT:

INTERSECTION IMPROVEMENT PLANS

FOR

CITY OF MIDDLETOWN

PROPOSED ROUNDABOUT
PIN 875699

MIDDLETOWN BYPASS (C.R. 78)
& JAMES P. KELLY WAY (C.R. 108)
CITY OF MIDDLETOWN
ORANGE COUNTY, NY

APPROVED FOR CONSTRUCTION

ATLANTIC TRAFFIC & DESIGN ENGINEERS, INC.
35 Technology Drive
Warren, New Jersey 07059
Phone: (908) 769-5588
Fax: (908) 769-7733
New York State Certificate of Authorization No. 7634

PAUL B. GOING
PROFESSIONAL ENGINEER
NEW YORK LICENSE NO. 76261

SHEET TITLE:

SIGNING AND STRIPING PLAN I

SHEET NUMBER:
29
OF 41

REVISION 6 9-13-2017